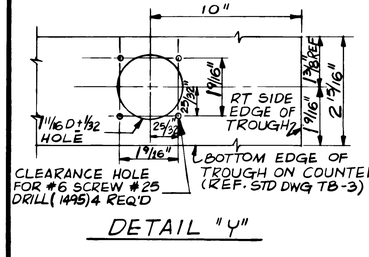

DETAIL "Y"

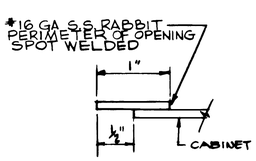

SECT. 2-2

SCALE: 1" = 1'-0"

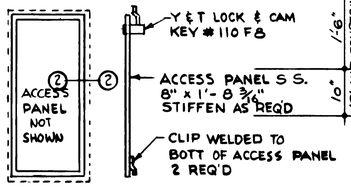

DETAIL 2

SCALE: 1 1/2" = 1'-0"

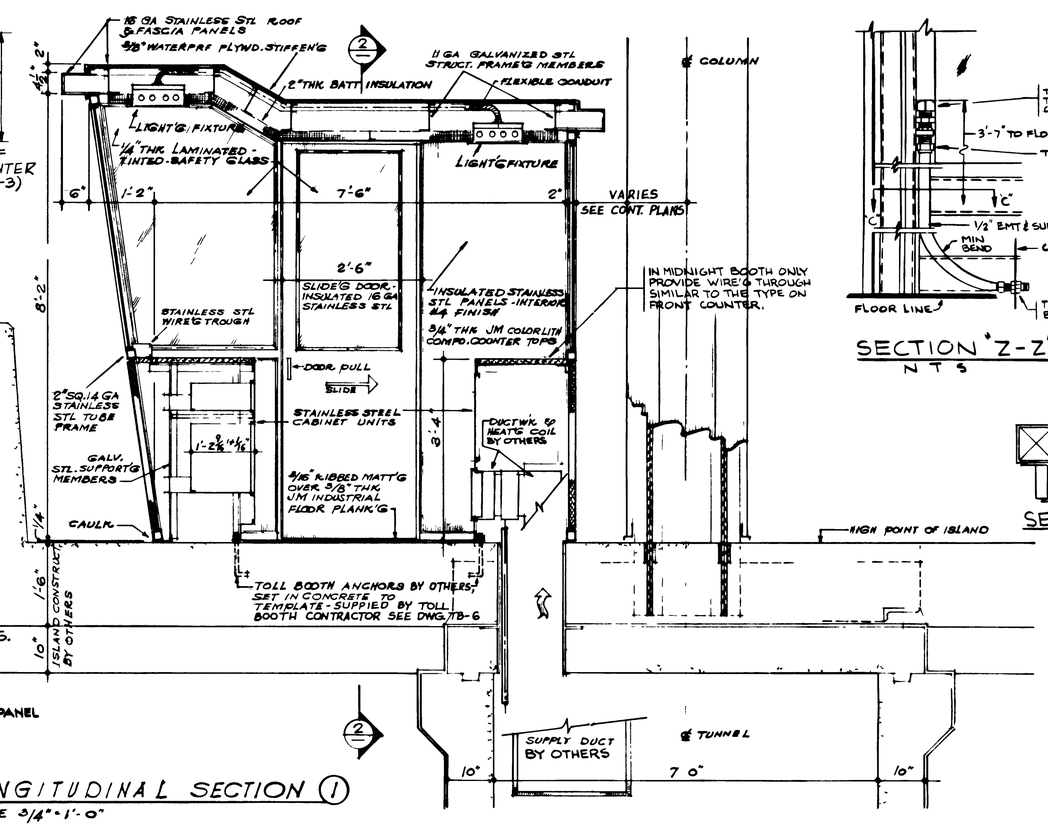

LONGITUDINAL SECTION (1)

SCALE 3/4" = 1'-0"

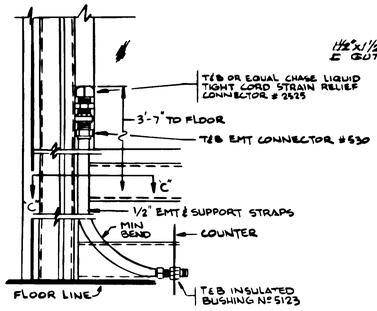

SECTION "Z-Z"

N T S

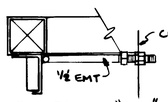

SECTION "C-C"

N T S.

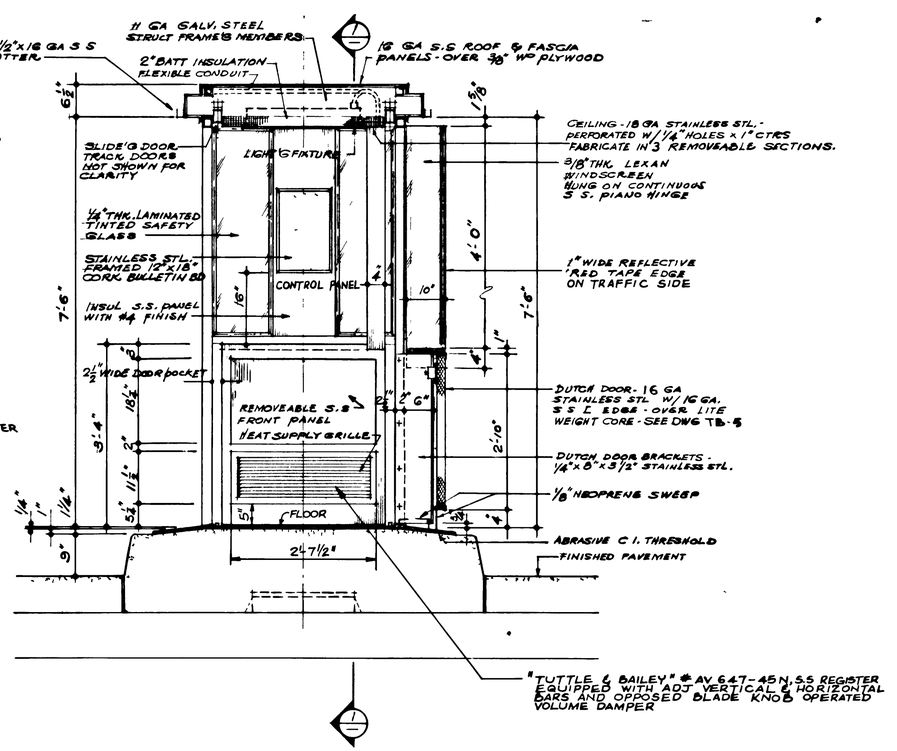

CROSS SECTION (2)

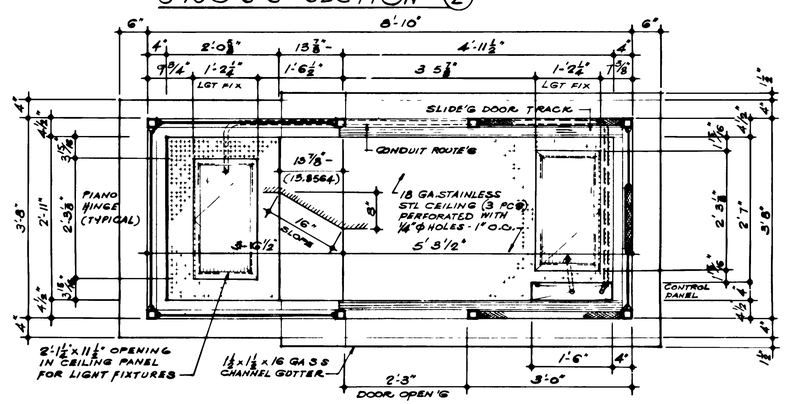

REFLECTED CEILING PLAN

SCALE 3/4" = 1'-0"

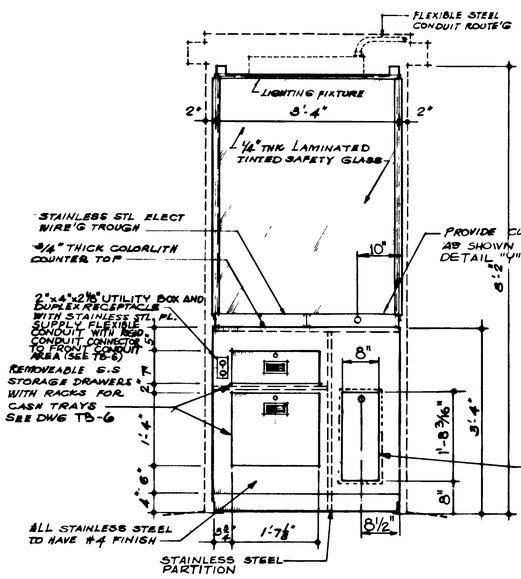

ELEVATION (E)

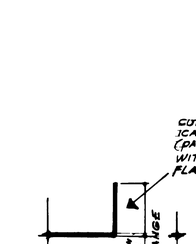

DETAIL "X"

SCALE 1/2 F.S.

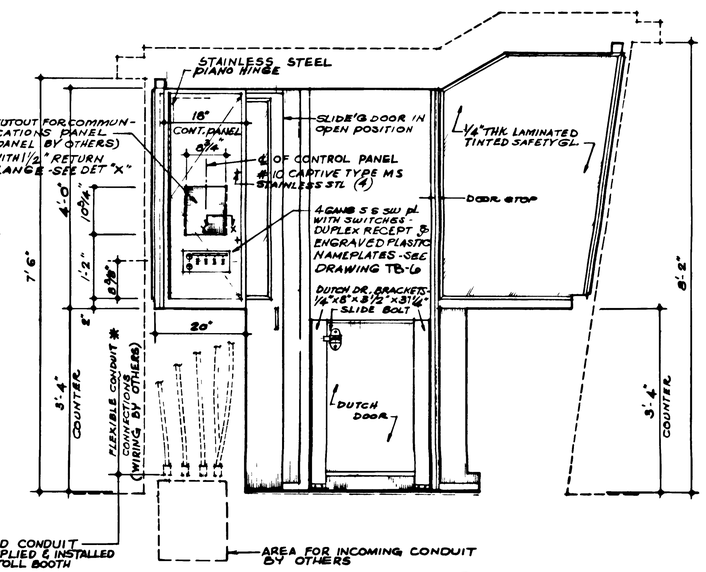

ELEVATION (F)

* VARIES - SEE CONTRACT PLANS

0 1/2 1 2 3 4

ORIGINAL SIZE IN INCHES

NO	DATE	REVISION
	3-87	REISSUED, CONFORMS TO 1987 SPECS

NEW JERSEY TURNPIKE AUTHORITY

NEW JERSEY TURNPIKE

TOLL BOOTH SECTIONS and INTERIOR ELEVATIONS

ENGINEERING DEPARTMENT
NEW BRUNSWICK, NEW JERSEY

STANDARD DRAWING TB-2

CONTRACT NO.

SHEET NO. OF